Appendix D

Amended plans following statutory consultation

(Revised Parking Traffic Regulation Order Tiles)

AREA CODE: AG 54

SHEET REVISION NUMBER - TBC

CONSULTATION PLAN

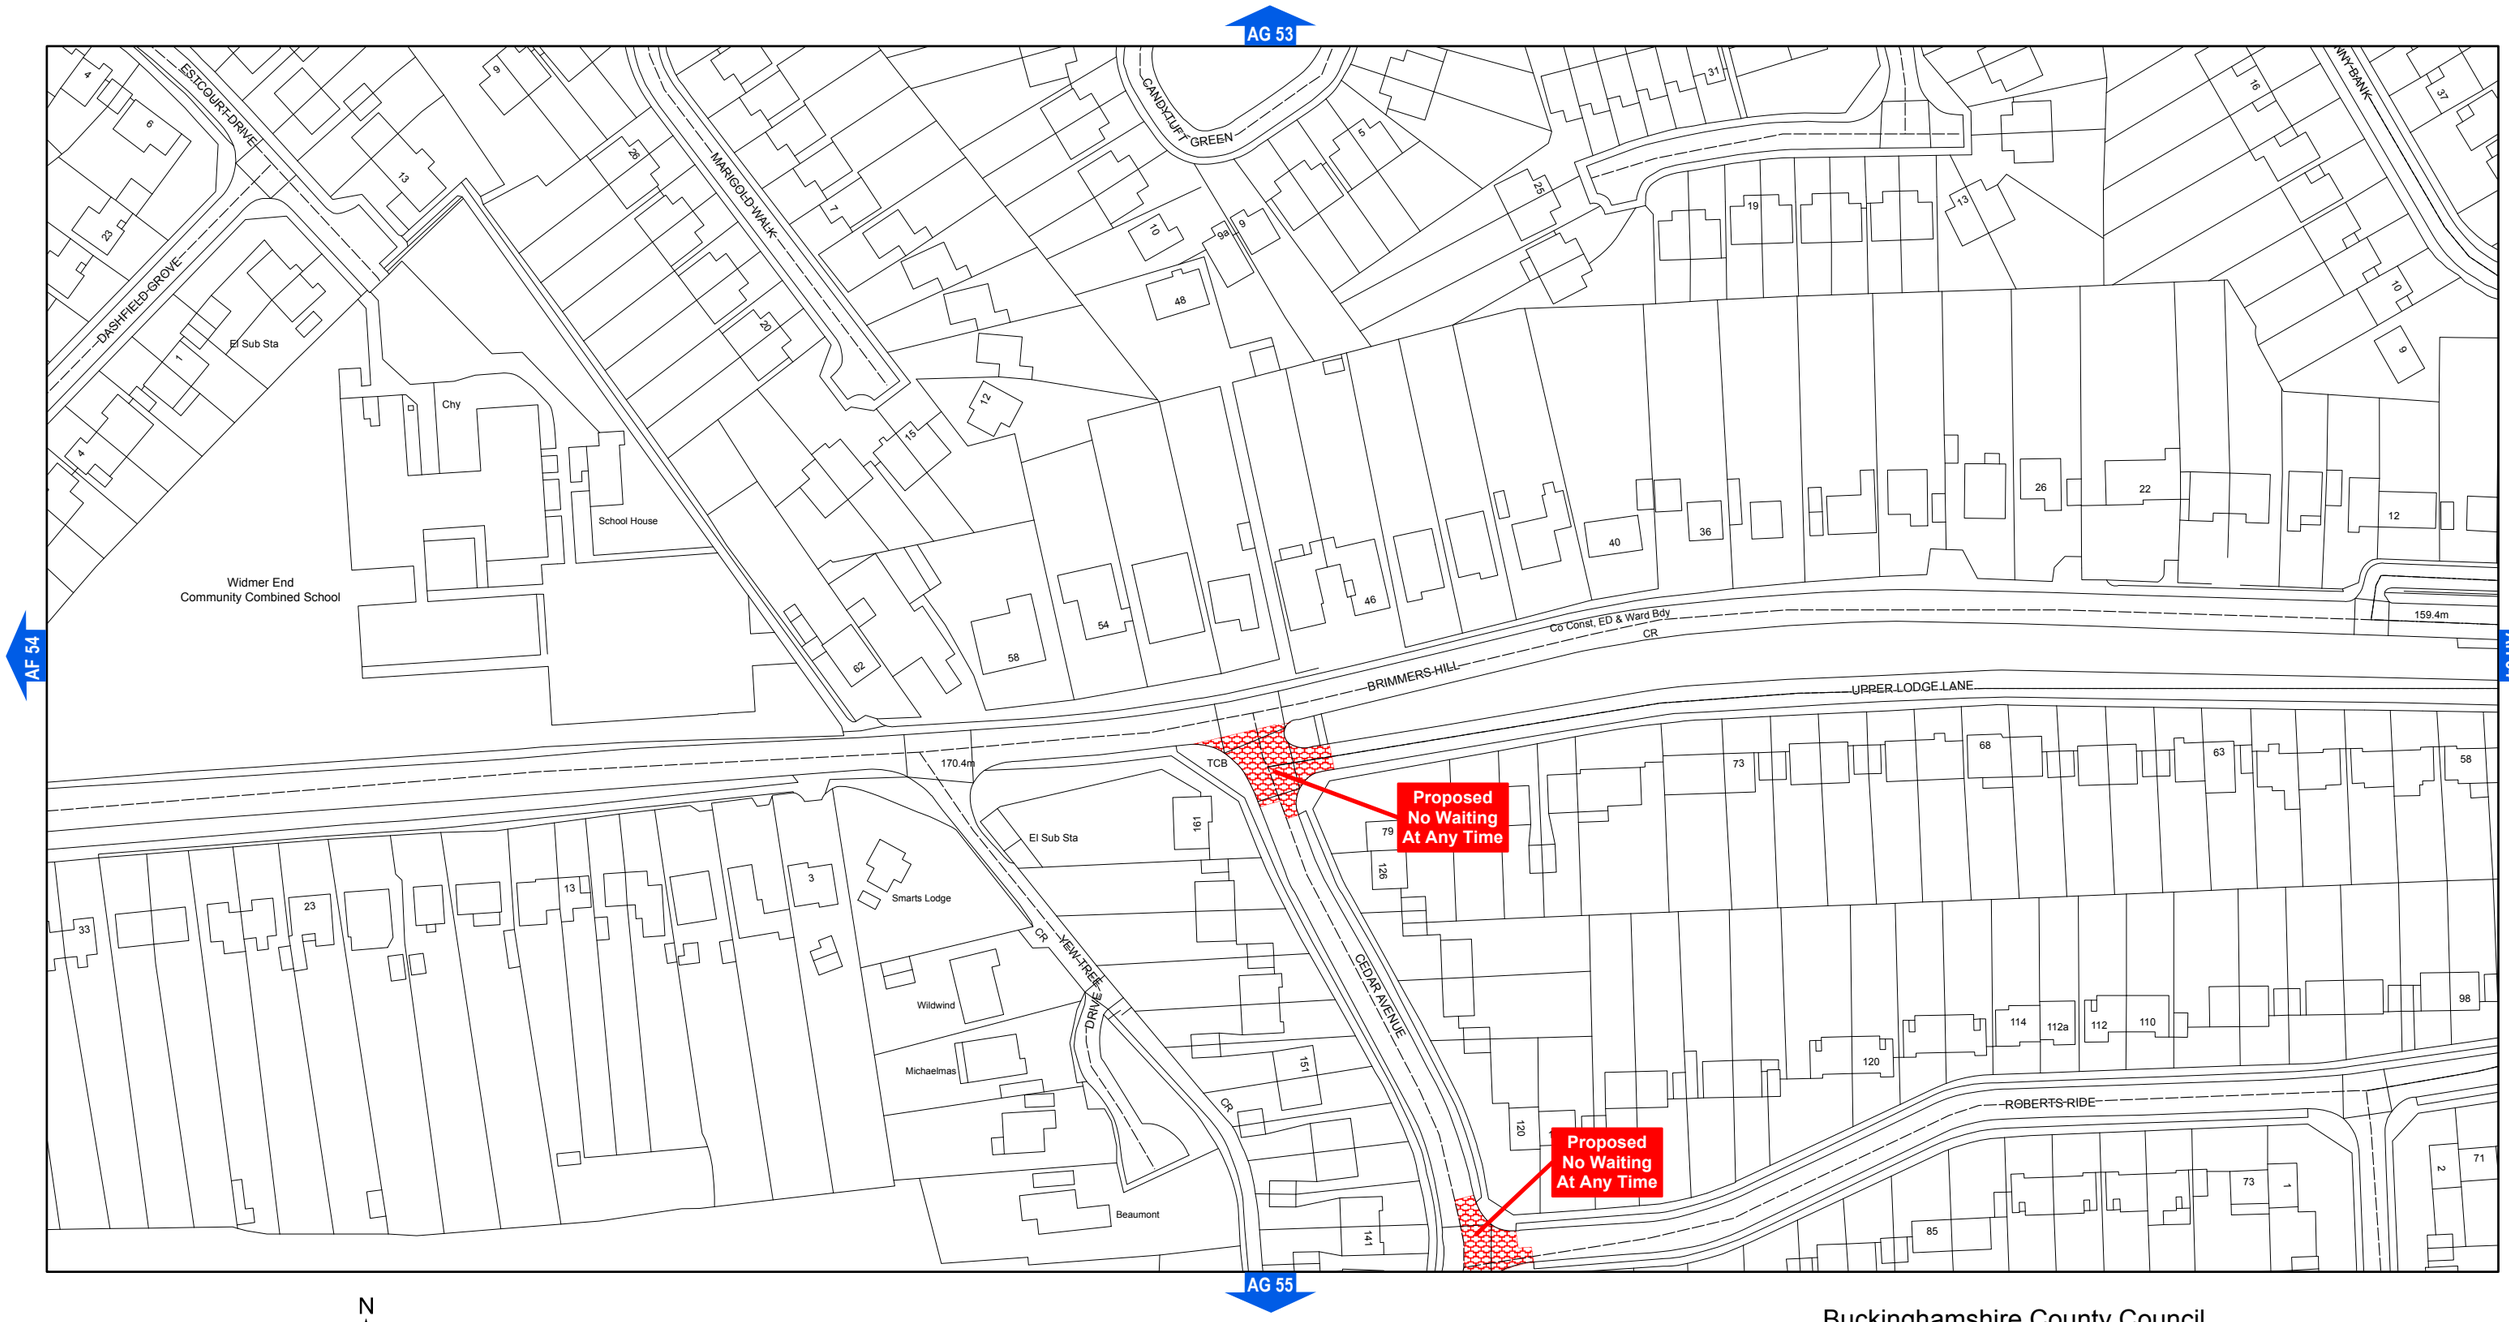

SCALE - 1:1250

N

KEY

Existing — Existing Restriction

Proposed — Proposed Restriction

The Buckinghamshire County Council (Wycombe District) (Consolidation) Order 2014

Buckinghamshire County Council
County Hall
Walton Street
Aylesbury
Buckinghamshire HP20 1UY

Produced from Ordnance Survey 1:1250 mapping with permission of the Controller of Her Majesty's Stationery Office © Crown Copyright. Unauthorised reproduction infringes Crown Copyright and may lead to prosecution or civil proceedings.
© Buckinghamshire County Council. 100021529 2016

AREA CODE: AG 55

SHEET REVISION NUMBER - TBC

CONSULTATION PLAN

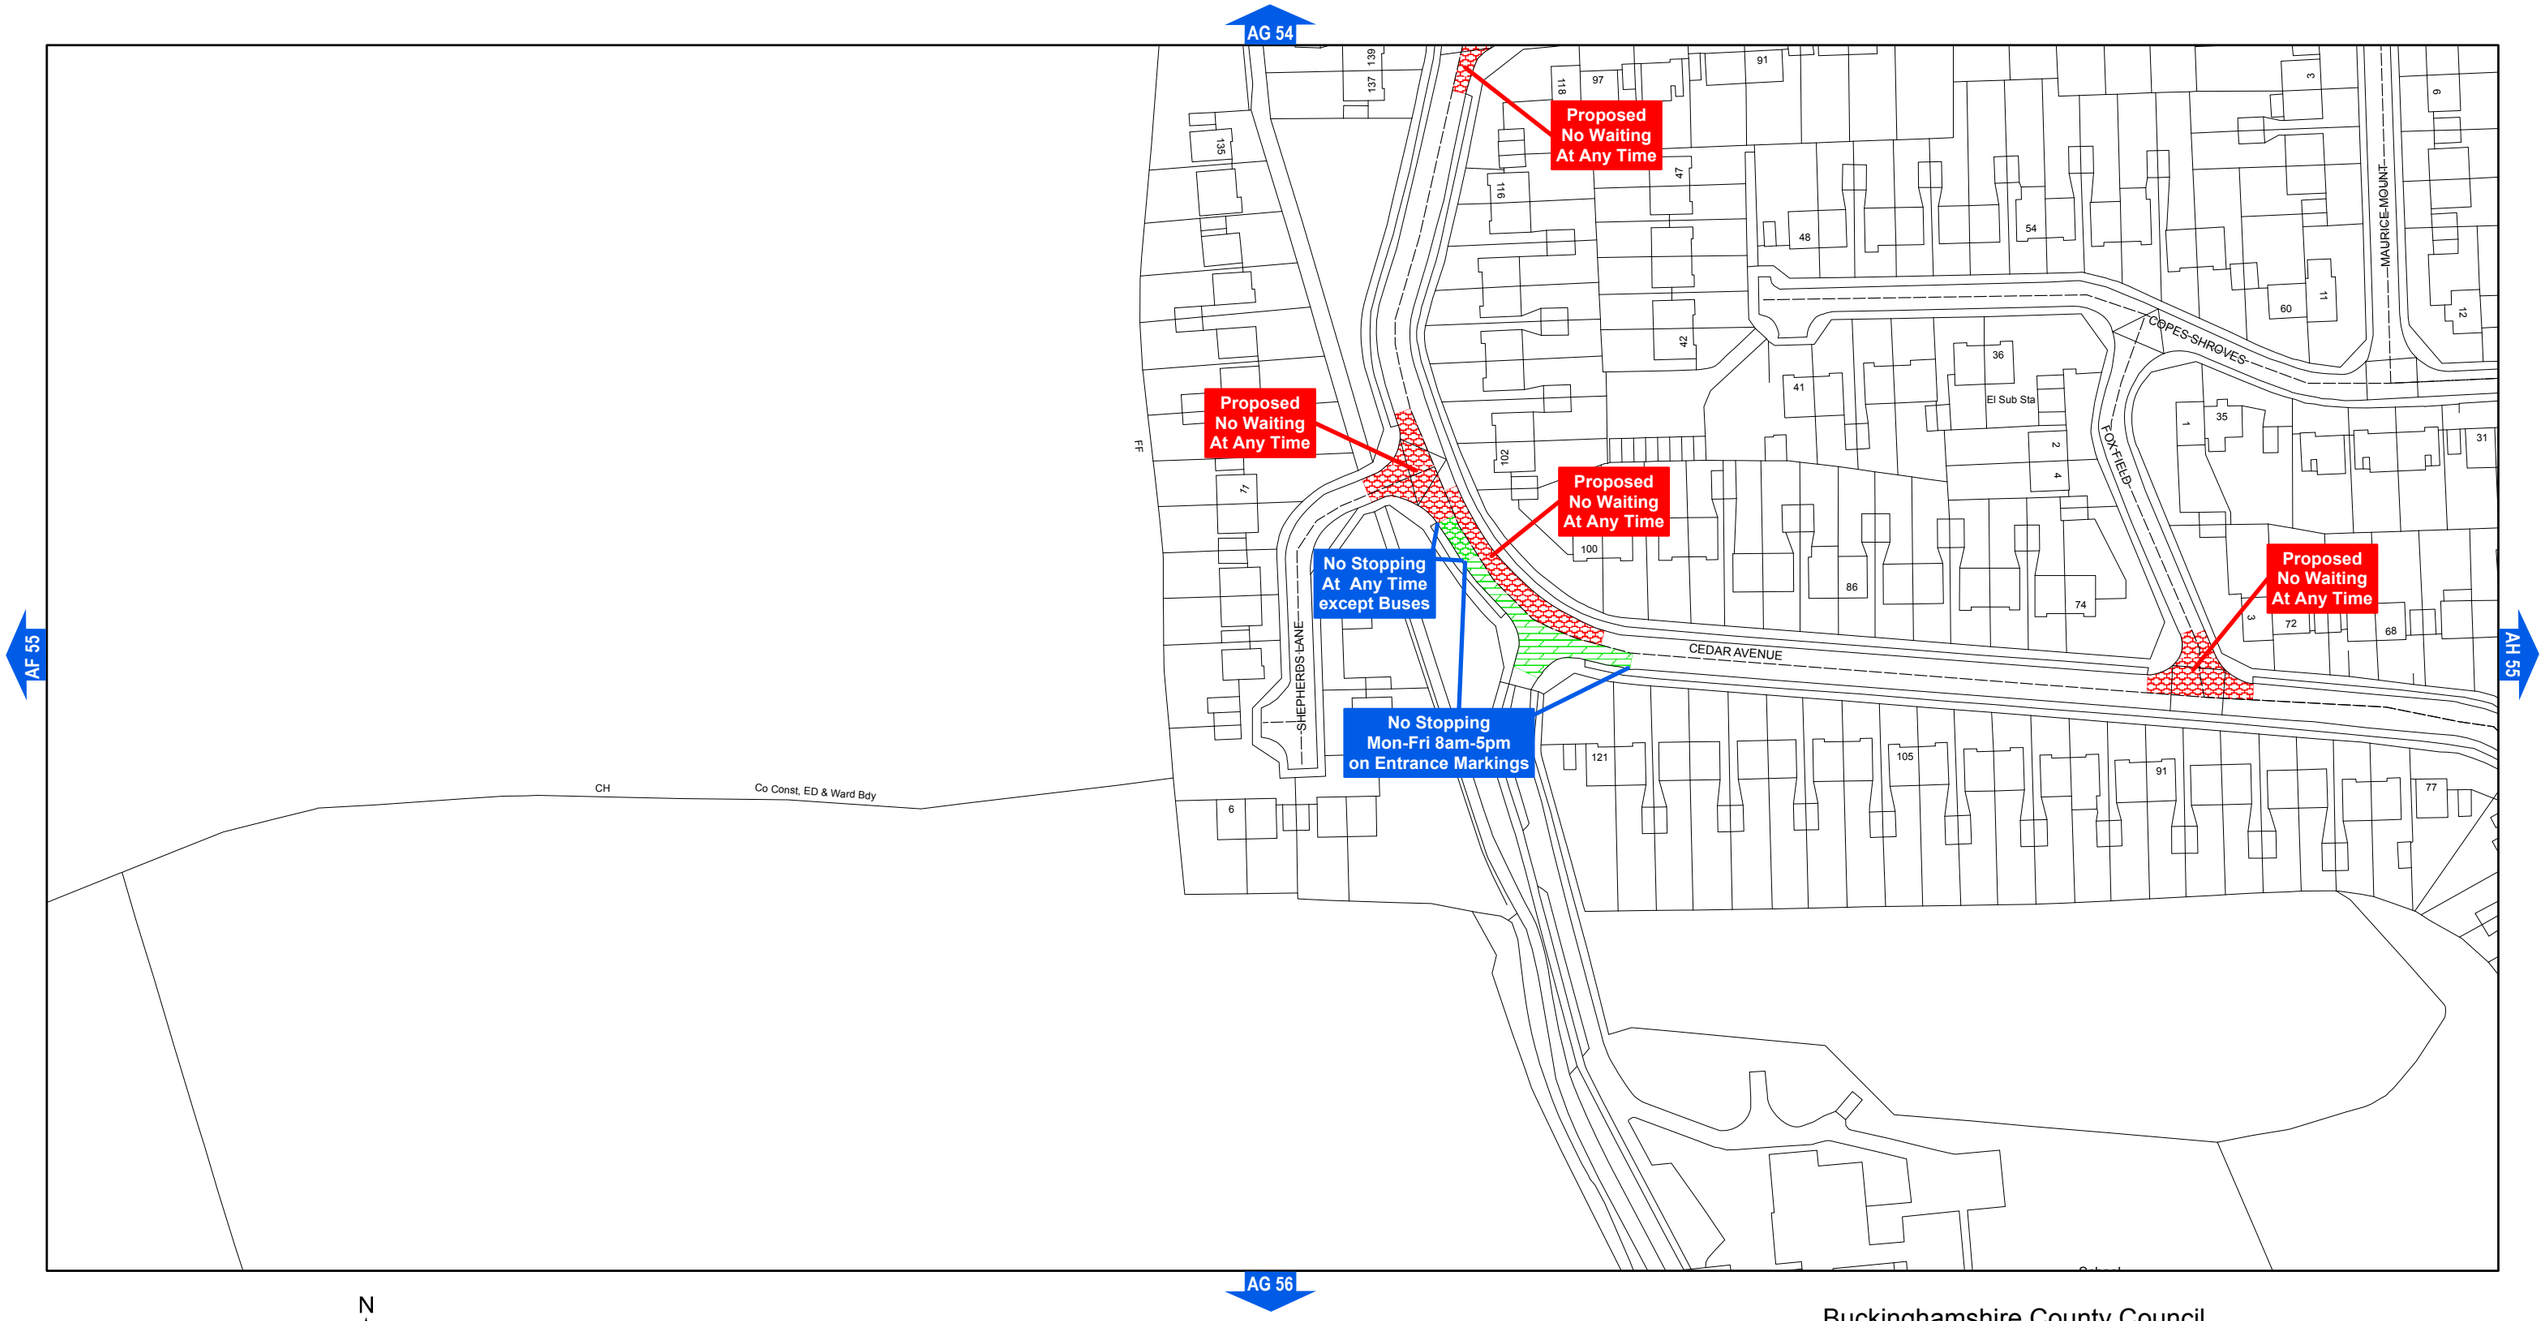

SCALE - 1:1250

N

KEY

Existing — Existing Restriction

Proposed — Proposed Restriction

The Buckinghamshire County Council (Wycombe District) (Consolidation) Order 2014

Buckinghamshire County Council
County Hall
Walton Street
Aylesbury
Buckinghamshire HP20 1UY

Produced from Ordnance Survey 1:1250 mapping with permission of the Controller of Her Majesty's Stationery Office © Crown Copyright. Unauthorised reproduction infringes Crown Copyright and may lead to prosecution or civil proceedings. © Buckinghamshire County Council. 100021529 2016